
~~THIS DRAWING IS UNPUBLISHED.~~ RELEASED FOR PUBLICATION

© COPYRIGHT 19 BY AMP INCORPORATED. ALL RIGHTS RESERVED.


LOC	DIST
I	-

REVISIONS

P	LTR	DESCRIPTION	DATE	DWN	APVD
	A	NOT EXISTING	-	-	-
	B	FIRST ISSUE EC ET00-0036-99	02 MAR99	AM	OC
	B1	RELEASED FOR PRODUCTION ET00-0315-99	~~03NOV'99~~	GS	OC

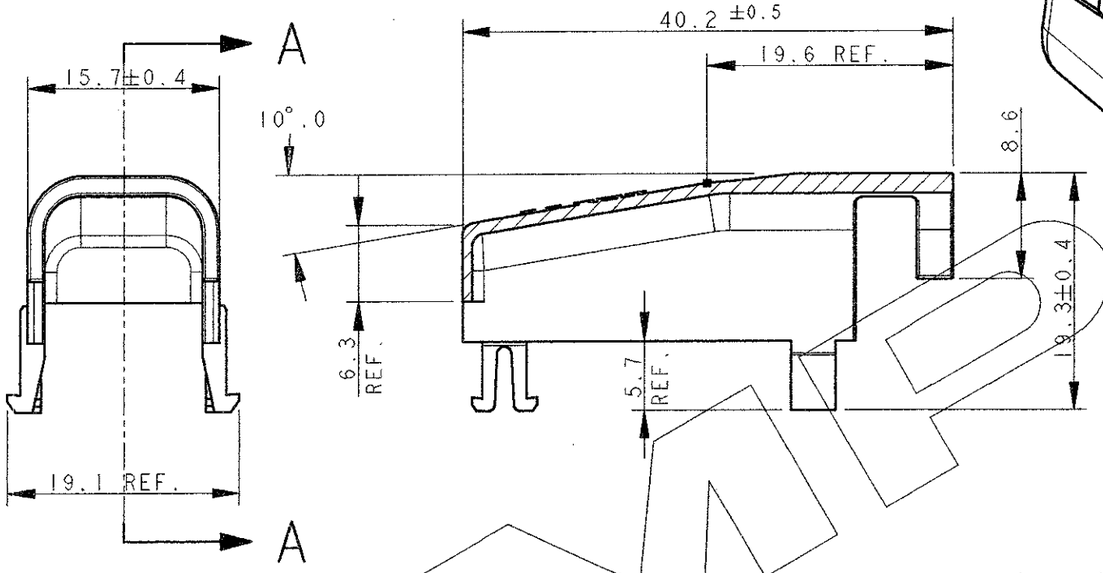

SECTION A-A
(SEZIONE A-A)

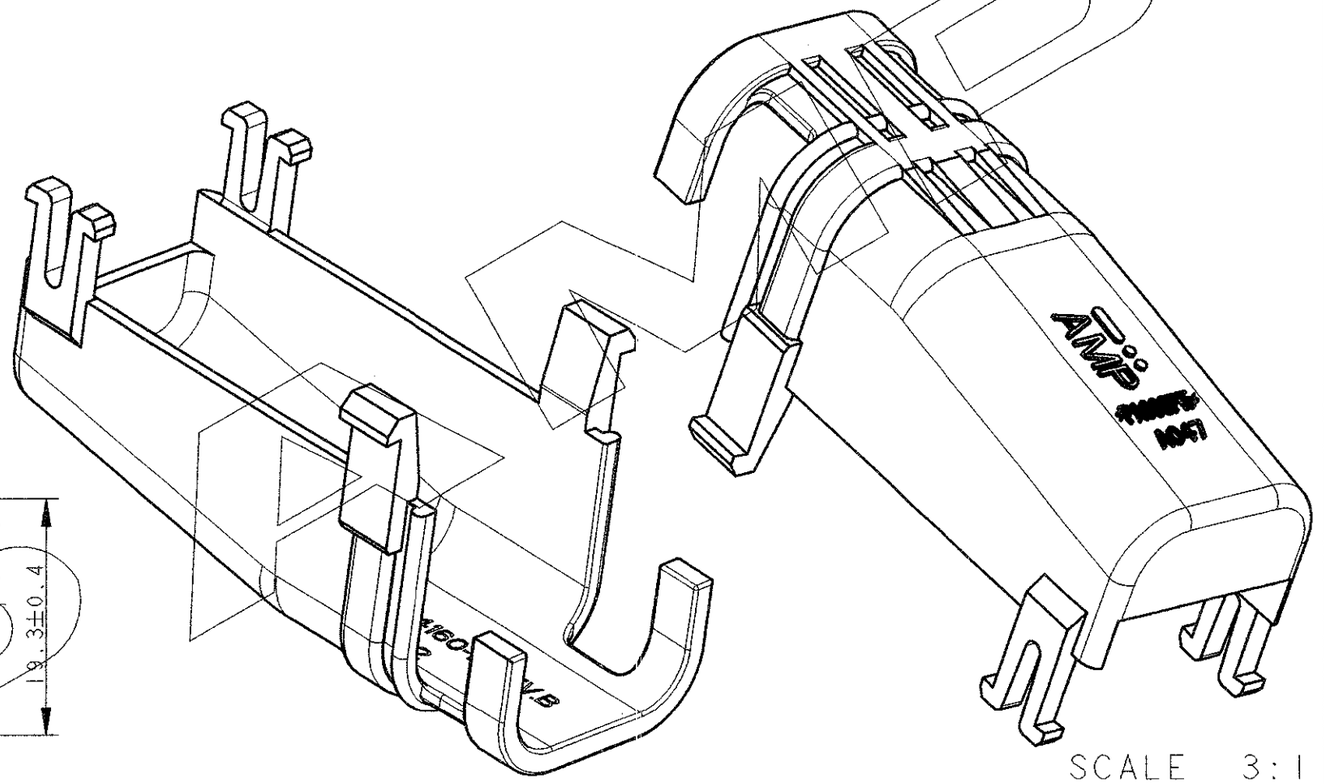

SCALE 3:1

SCALE 3:1

NOTE:

1. COVER IN PA 6.6 GF COLOR BLACK.
(COPERCHIO IN PA 6.6 GF COLORE NERO.)
2. COVER P/N 284160-1 SUITABLE TO P/N 284159-2.
(IL COPERCHIO P/N 284160-1 E' ADATTO PER MONTAGGIO SUL KIT P/N 284159-2.)

P/N 284160-1 AS SHOWN. (COME MOSTRATO)

AMP

THIS DRAWING IS A CONTROLLED DOCUMENT FOR AMP INCORPORATED. IT IS SUBJECT TO CHANGE AND THE CONTROLLING ENGINEERING ORGANIZATION SHOULD BE CONTACTED FOR THE LATEST REVISION.

DIMENSIONS: mm

TOLERANCES UNLESS OTHERWISE SPECIFIED:

0 PLC	±-
1 PLC	±0.3
2 PLC	±-
3 PLC	±-
4 PLC	±-
ANGLES	±-

MATERIAL 1

FINISH -

DWN	A.MARANGON 29JAN'99
CHK	O.CANUTO -
APVD	A.GENTA -
PRODUCT SPEC	108-20198
APPLICATION SPEC	-
WEIGHT	-

AMP Italia
C.so F.lli Cervi 15, Collegno

NAME COVER FOR 12 POS. 070/JPT CONNECTOR

SIZE	CAGE CODE	DRAWING NO	RESTRICTED TO
A3	00779	C-284160	-

CUSTOMER DRAWING | SCALE 2:1 | SHEET 1 OF 1 | REV B1