


© – TE Connectivity. All Rights Reserved.

REVISIONS					
P	LTR	DESCRIPTION	DATE	DWN	APVD
	R	REVISED PER ECR-26-286663	29JUL2026	GSK	CAS

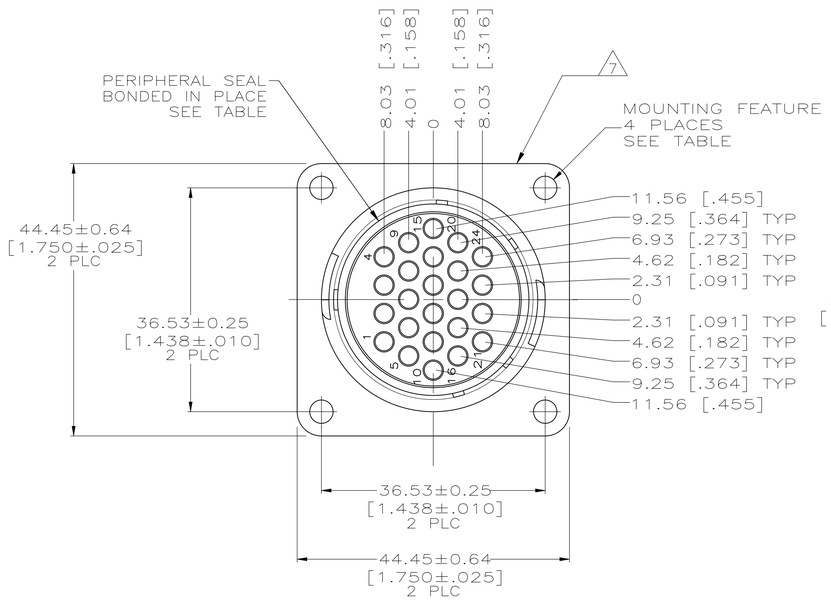


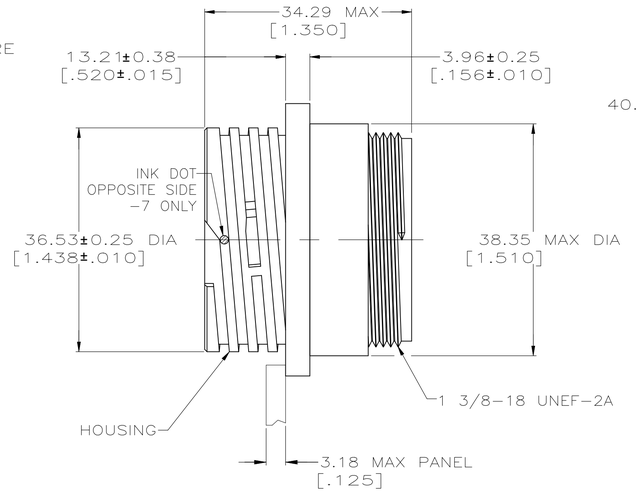


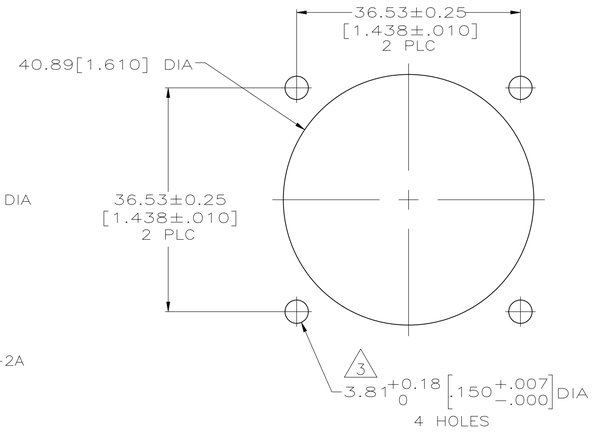

RECOMMENDED PANEL CUTOUT

DETAIL A

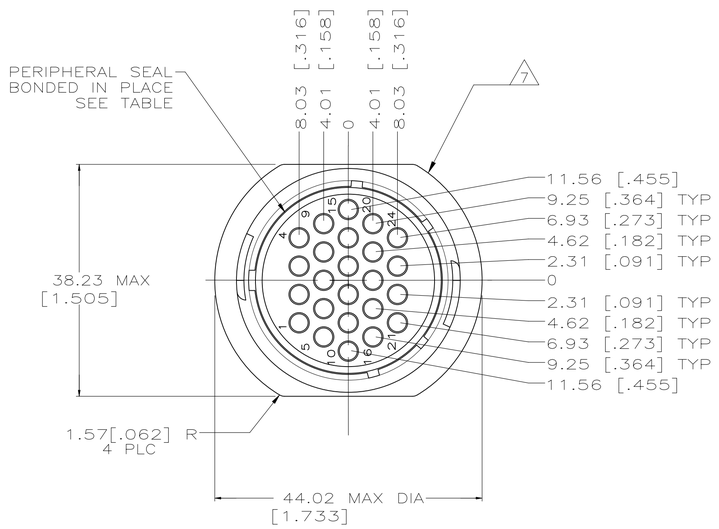

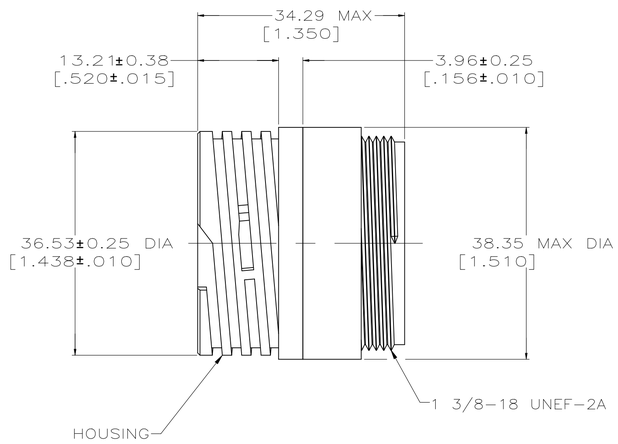

DETAIL B

1 CAVITY IDENTIFICATION ON FRONT AND REAR FACE.

2 WILL ACCEPT (24) MULTIMATE PIN CONTACTS.

△3 NO 4 FASTENER RECOMMENDED FOR MOUNTING.

4 MAXIMUM INSULATION NOT TO EXCEED .150 DIA.

△5 WHITE DOT NEAR POSITION 1 ON WIRE ENTRY FACE.

△6 MATERIALS
HOUSING: THERMOPLASTIC, BLACK
PERIPHERAL SEAL: NITRILE BUTADIENE RUBBER, BLACK
THREADED INSERTS: BRASS

△7 TE LOGO AND PART NUMBER LOCATED ON ANY FLANGE EDGE

	MOUNTING FEATURE	PACKAGING	PERIPHERAL SEAL	SEE DETAIL	PART NUMBER
	#4-40 THREADED INSERTS	STANDARD	YES	A	1-206838-0
	#4-40 THREADED INSERTS	STANDARD	NO	A	206838-9
△5	OBSOLETE Ø3.81 (.150) MOUNTING HOLES	STANDARD	YES	A	~~206838-8~~
	OBSOLETE Ø3.81 (.150) MOUNTING HOLES	STANDARD	YES	A	~~206838-7~~
	OBSOLETE Ø3.81 (.150) MOUNTING HOLES	SMALL PACK	NO	A	~~206838-5~~
	Ø3.81 (.150) MOUNTING HOLES	STANDARD	YES	B	206838-4
		STANDARD	YES	A	206838-3
		STANDARD	NO	B	206838-2
		STANDARD	NO	A	206838-1

THIS DRAWING IS A CONTROLLED DOCUMENT.

DIMENSIONS: mm [INCHES]

TOLERANCES UNLESS OTHERWISE SPECIFIED:
0 PLC ± –
1 PLC ± –
2 PLC ± 0.13 [.005]
3 PLC ± –
4 PLC ± –
ANGLES ± –

MATERIAL △6 –

FINISH –

DWN D.GELTZ 10/29/92
CHK R.STONE 08/11/93
APVD –

PRODUCT SPEC 108-10024
APPLICATION SPEC –
WEIGHT –

TE Connectivity

NAME RECEPTACLE HOUSING, STANDARD SEX, SHELL SIZE 23, CPC

SIZE	CAGE CODE	DRAWING NO	RESTRICTED TO
A1	00779	C-206838	–

CUSTOMER DRAWING | SCALE 2:1 | SHEET 1 OF 1 | REV R