Revision History

Rev	Changed by	Date	Change description	Reviewed By	Approved By
PA1	BAR	2023-11-29	Introduced design		
RA1	BAR	2023-12-15	Ready for release		
RA2	BAR	2023-12-28	Trimmed paste for U1. No changes to schematic and BOM.		
RA3	BAR	2024-07-08	Added connector for UART debugging via FTDI.		
RA4	BAR	2024-07-09	Added two testpoints.		
RA5	BAR	2024-08-28	Moved FTDI-connector from MCU board to EVB board. Signals moved to different pins on Arduino connectors.		
RA6	BAR	2024-09-06	Updated based on review comments. LED is connected as in revision RA4.		


Project Template: 42-xxxx-yy-zz Project.PrjPcb-RA3
Schematic Template: Svep Schematic Template A3.SchDot-RA6
PCB Template: 44-xxxx-yy-zz Layout 4L.PcbDoc-RA3
OutJob Template: 46-xxxx-yy-zz Svep Output 4L.OutJob-RA3

©2021 Svep Design Center AB Contact: info@svep.se

Customer	Drawn by	Revision
Nanopower	BAR	RA6

Project	Document number	Release date
EVB	1924-01-02	2024-09-09

Module	Variant	Sheet name	Sheet
MCU board	-01	Cover sheet	1 of 2

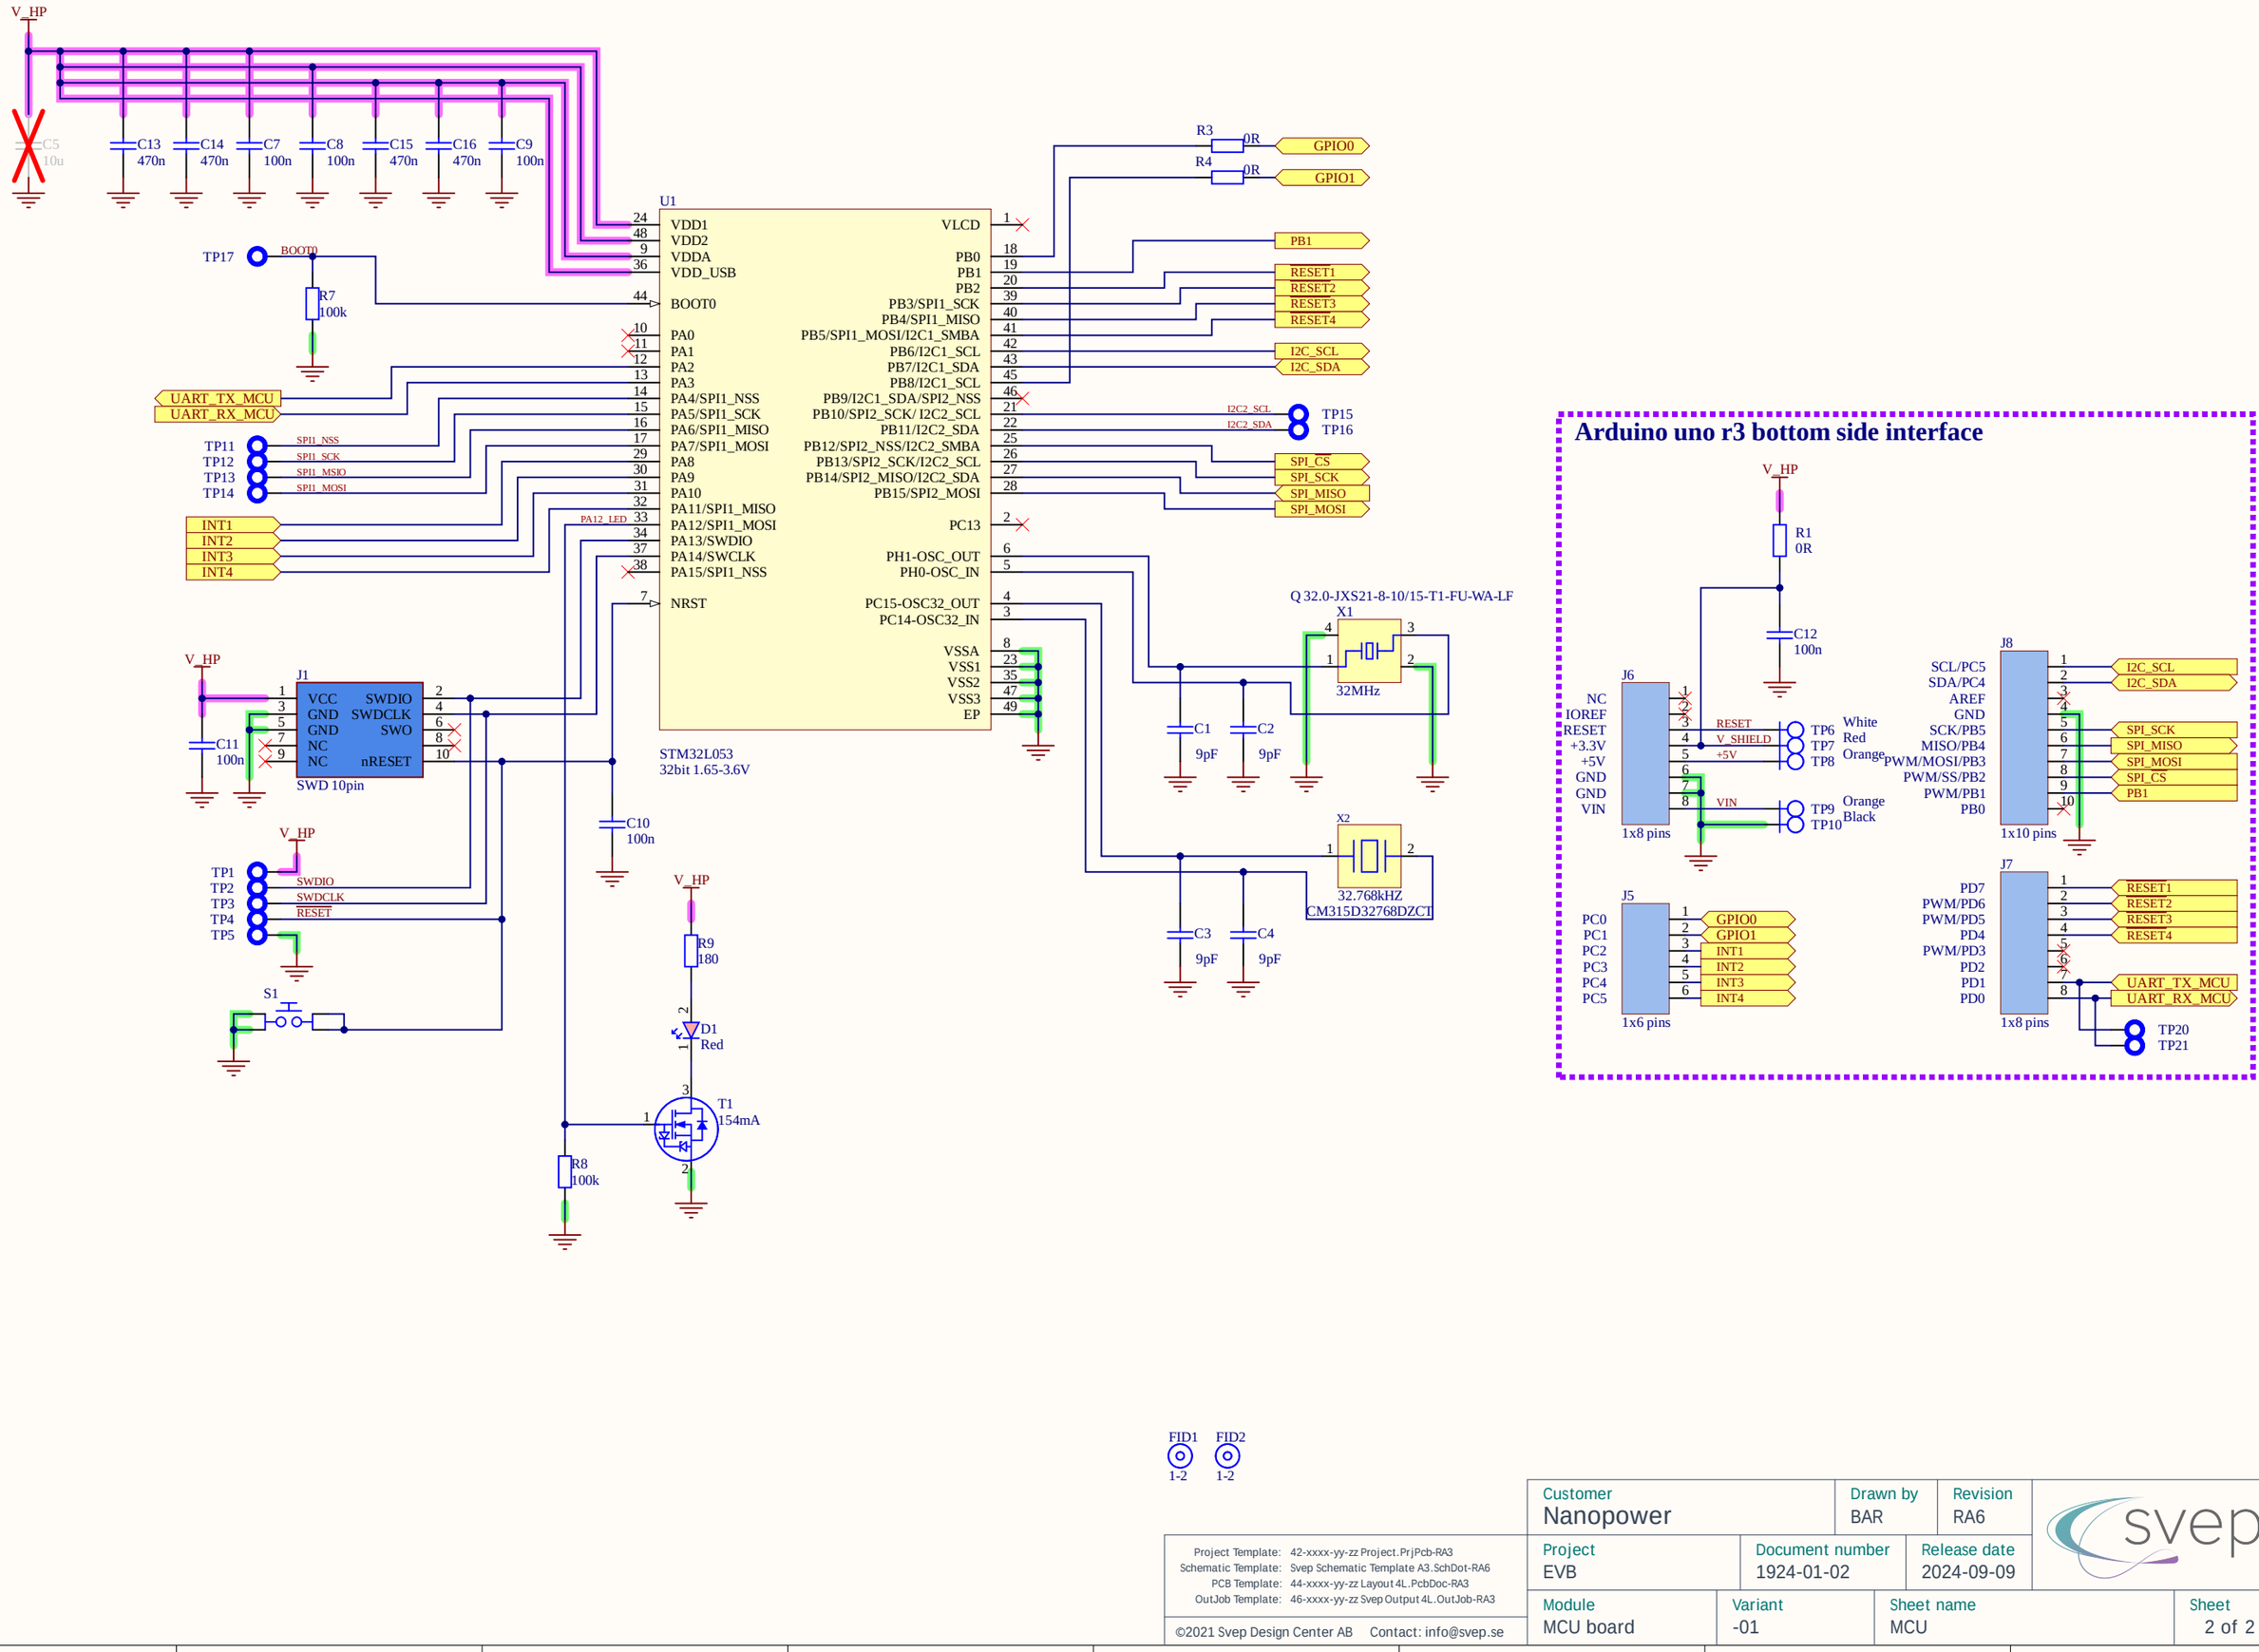

Customer: Nanopower	Drawn by: BAR	Revision: RA6	svep
Project: EVB	Document number: 1924-01-02	Release date: 2024-09-09	
Module: MCU board	Variant: -01	Sheet name: MCU	Sheet: 2 of 2

Project Template: 42-xxxx-yy-zz Project.PrjPcb-RA3
Schematic Template: Svep Schematic Template A3.SchDot-RA6
PCB Template: 44-xxxx-yy-zz Layout 4L.PcbDoc-RA3
OutJob Template: 46-xxxx-yy-zz Svep Output 4L.OutJob-RA3

©2021 Svep Design Center AB Contact: info@svep.se